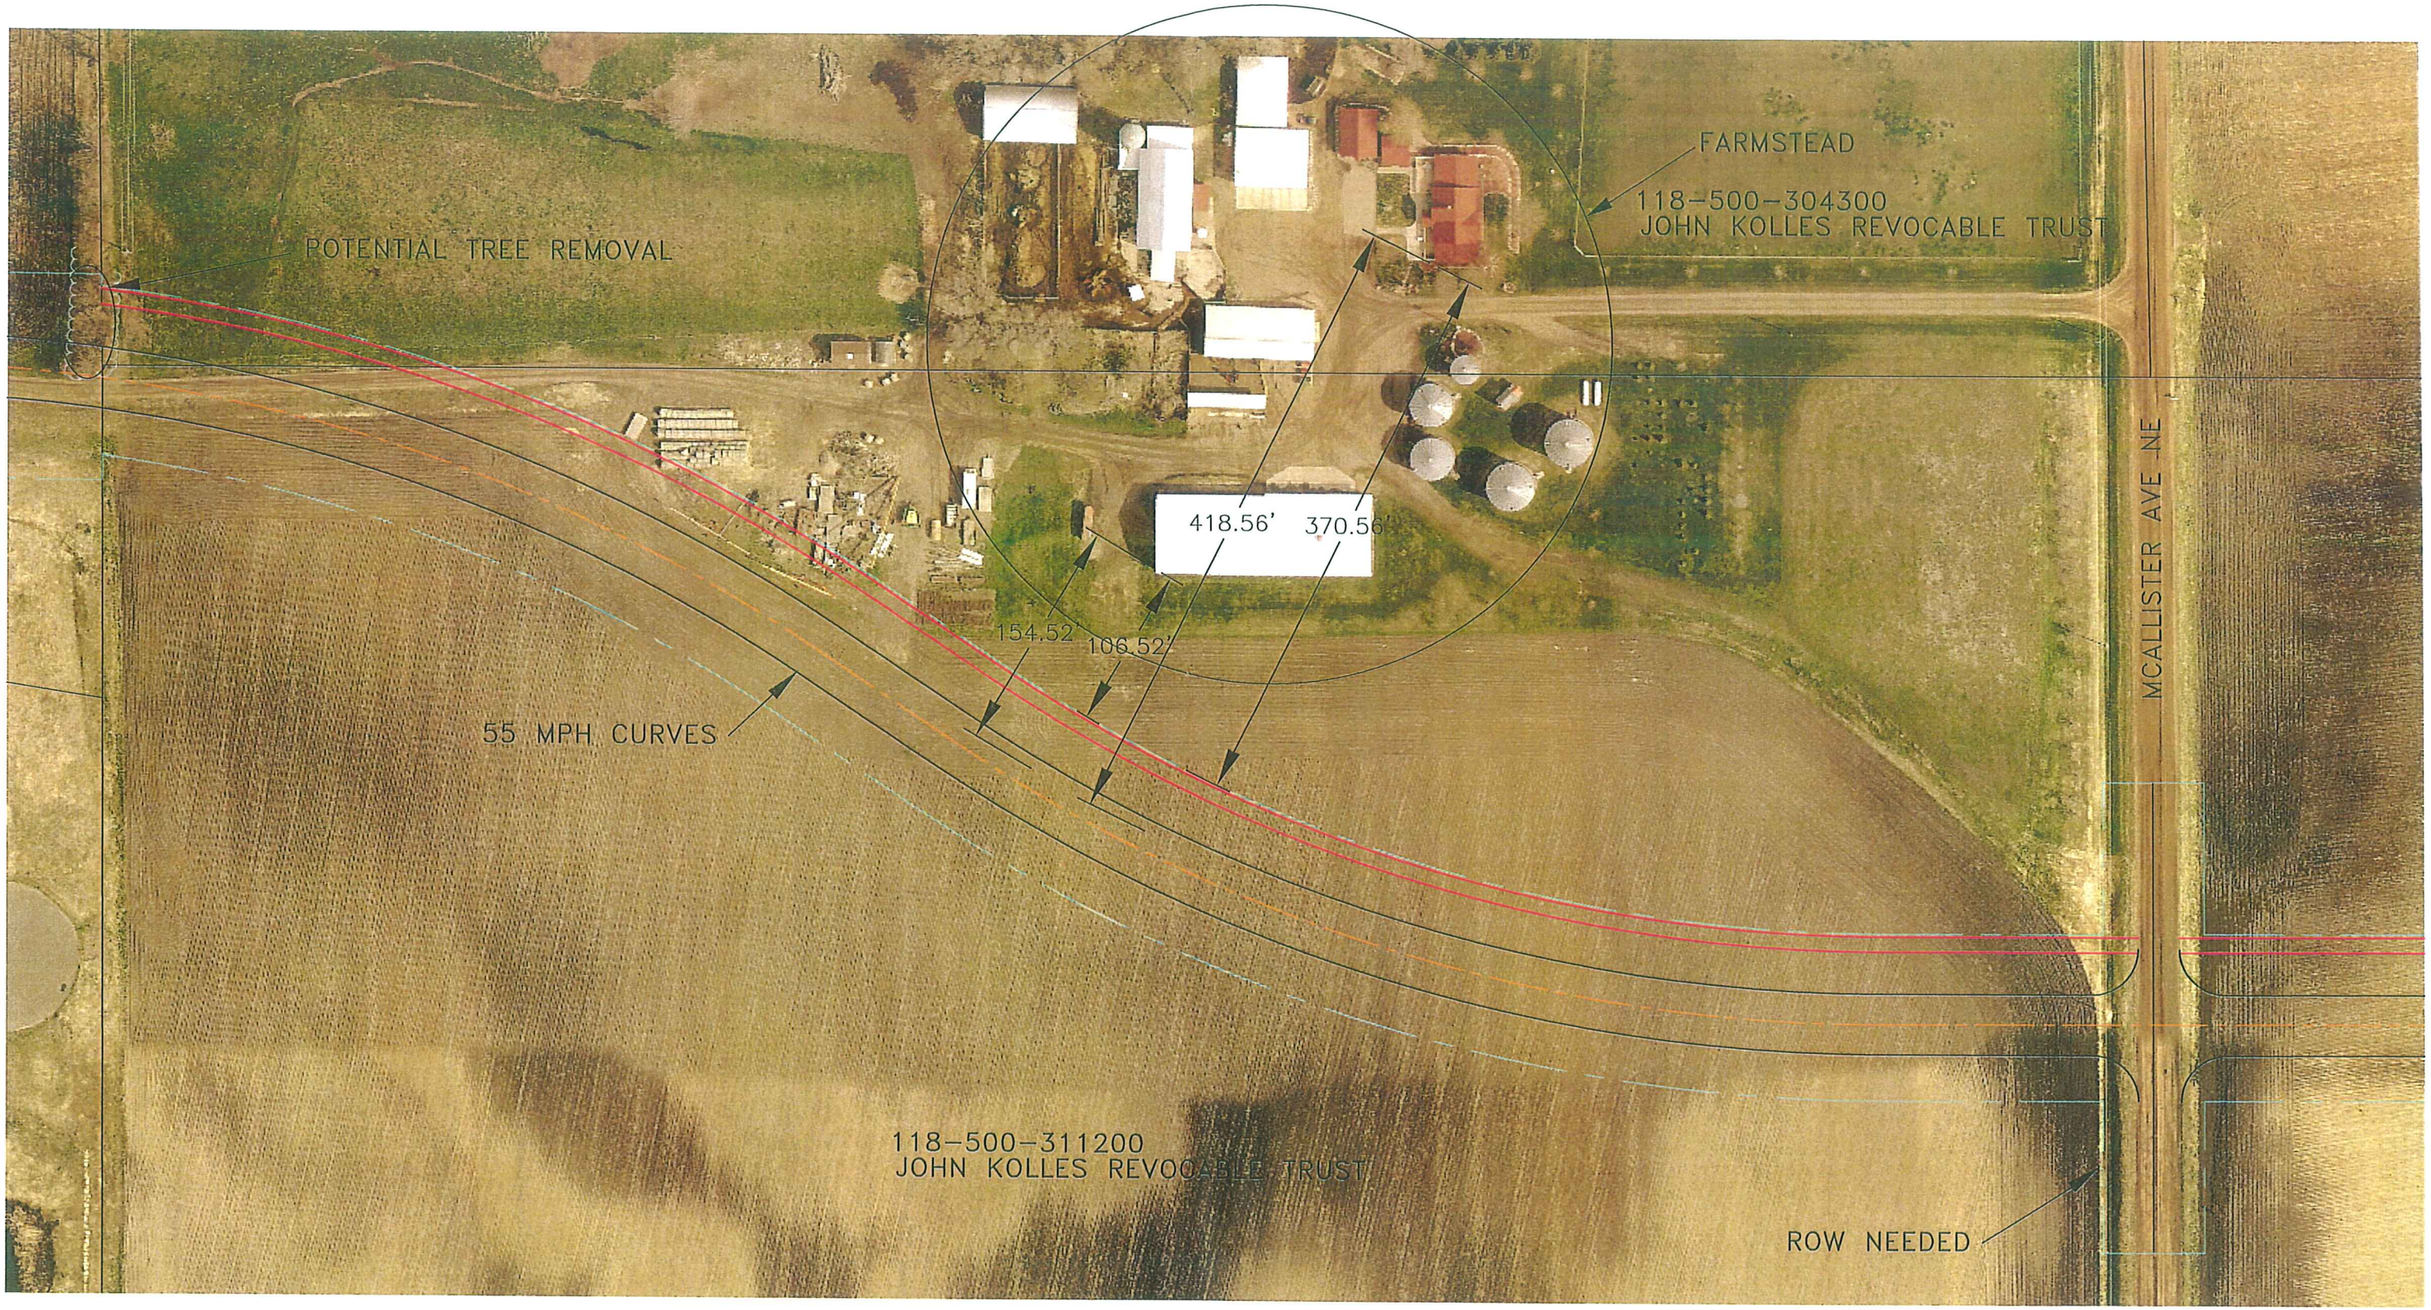

LEGEND

- PROPOSED ROW
- 70TH STREET ALIGNMENT
- PROPOSED OFF STREET TRAIL
- CENTERLINE PROPOSED STREET
- CURB

100 0 100 200
SCALE IN FEET

N

HAKANSON ANDERSON

CITY OF Otsego MINNESOTA

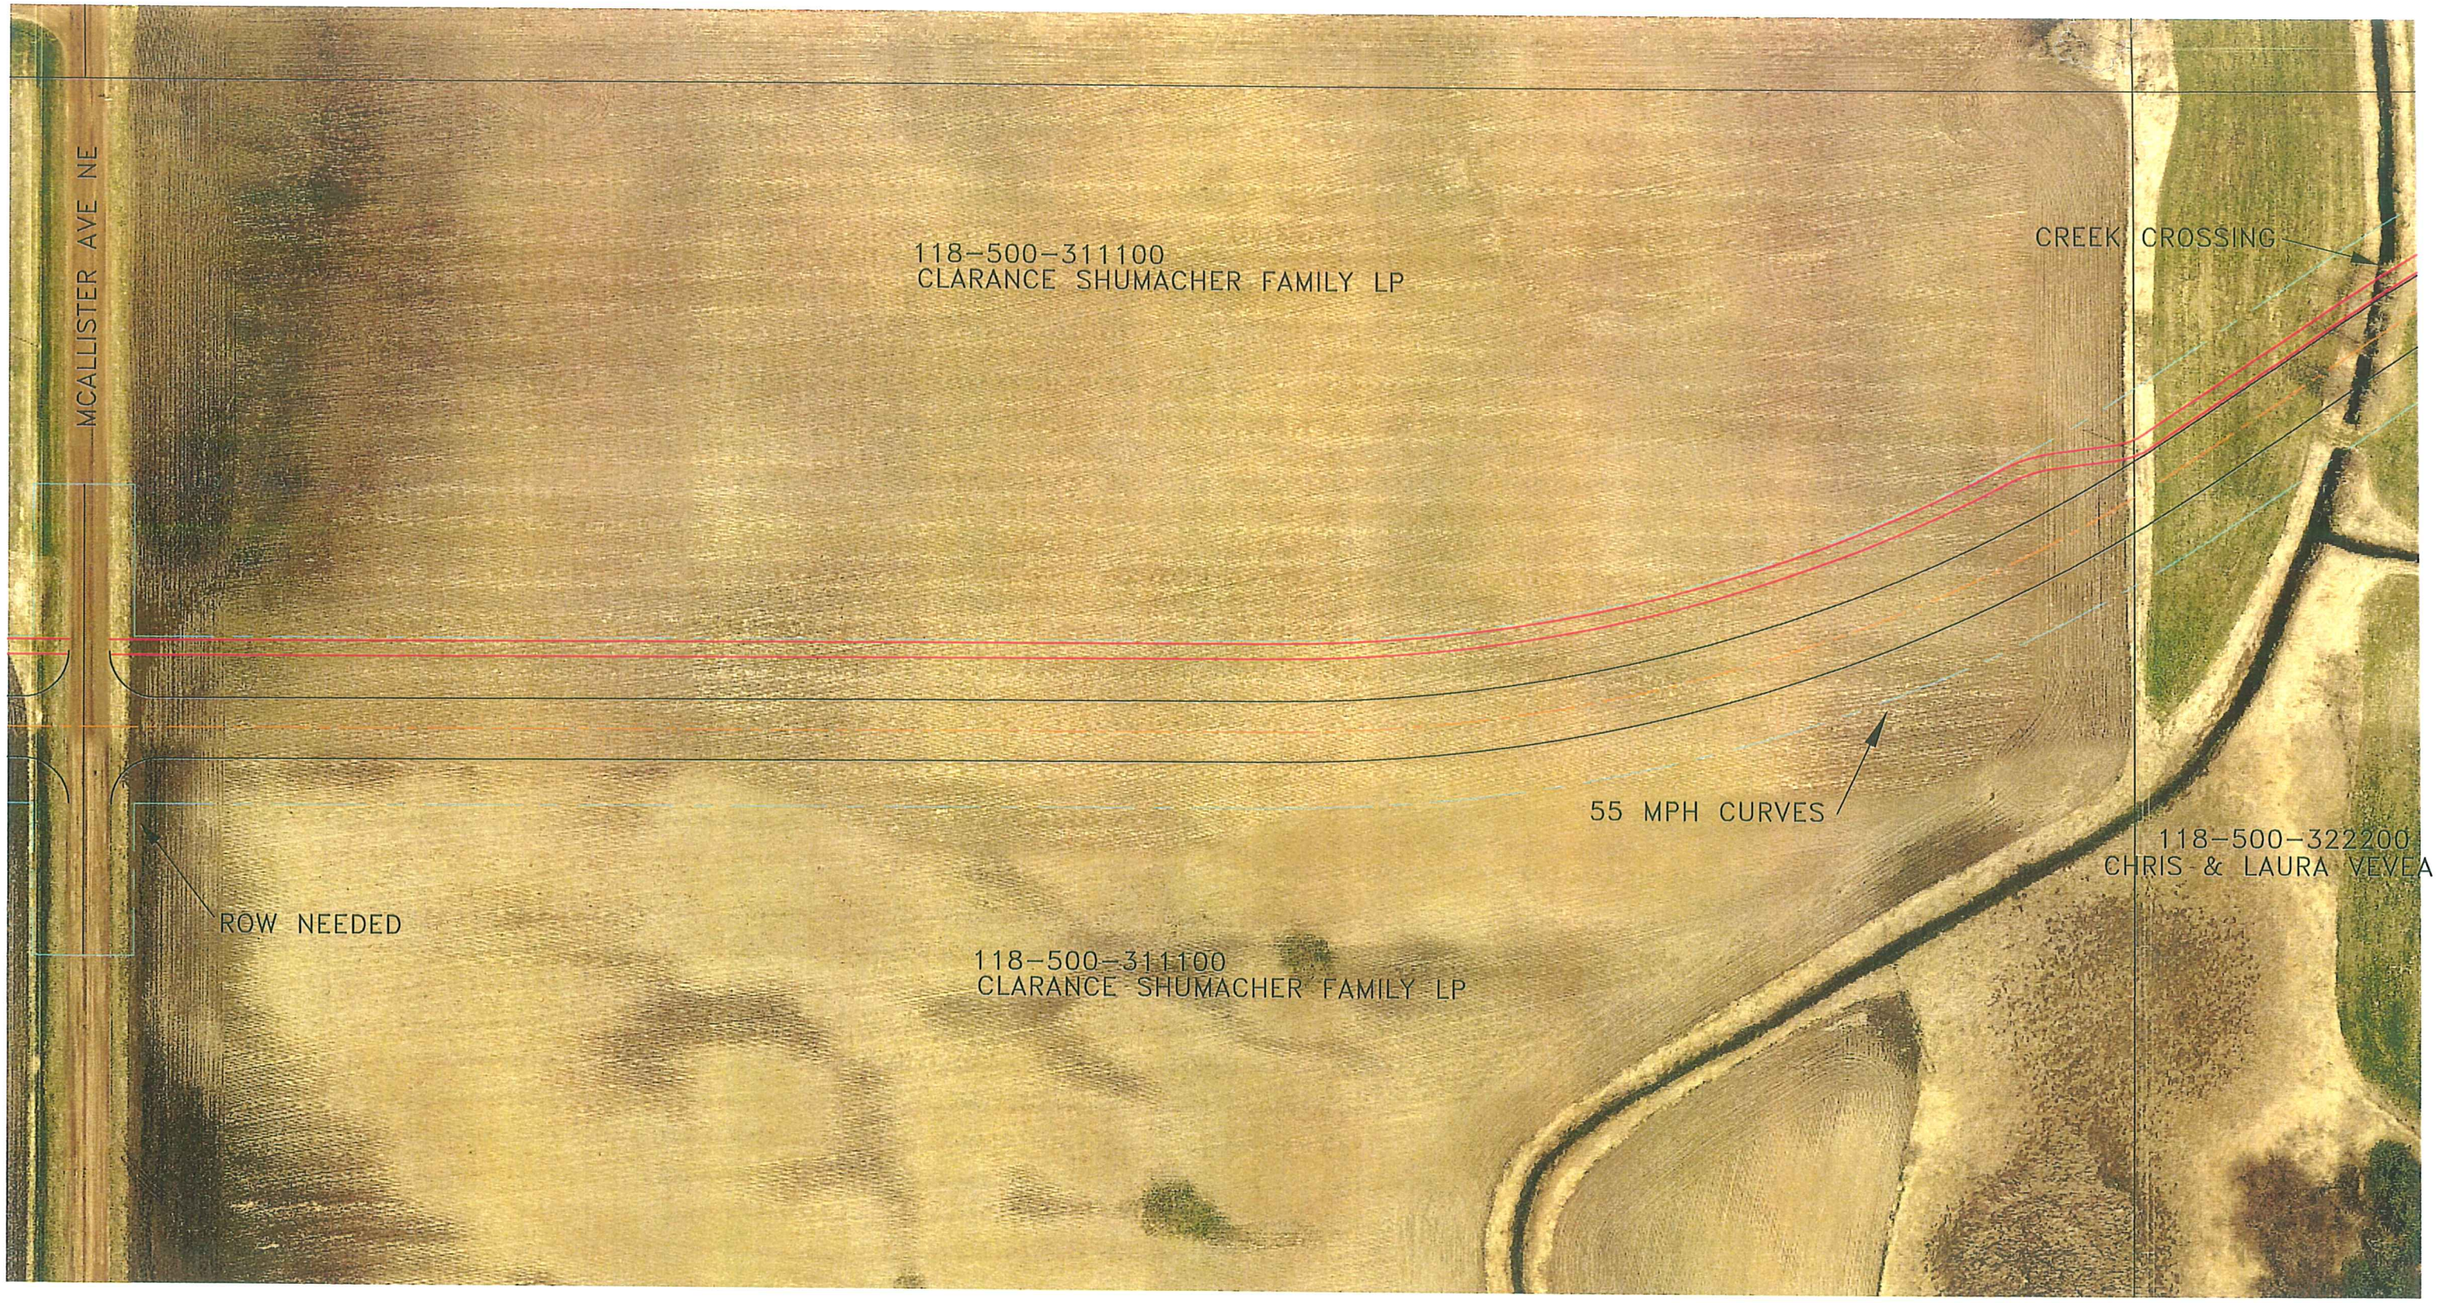

LEGEND

- PROPOSED ROW
- 70TH STREET ALIGNMENT
- PROPOSED OFF STREET TRAIL
- CENTERLINE PROPOSED STREET
- CURB

100 0 100 200
SCALE IN FEET

N

HAKANSON ANDERSON

CITY OF Otsego MINNESOTA