ROUNDABOUT – OPTION 1C

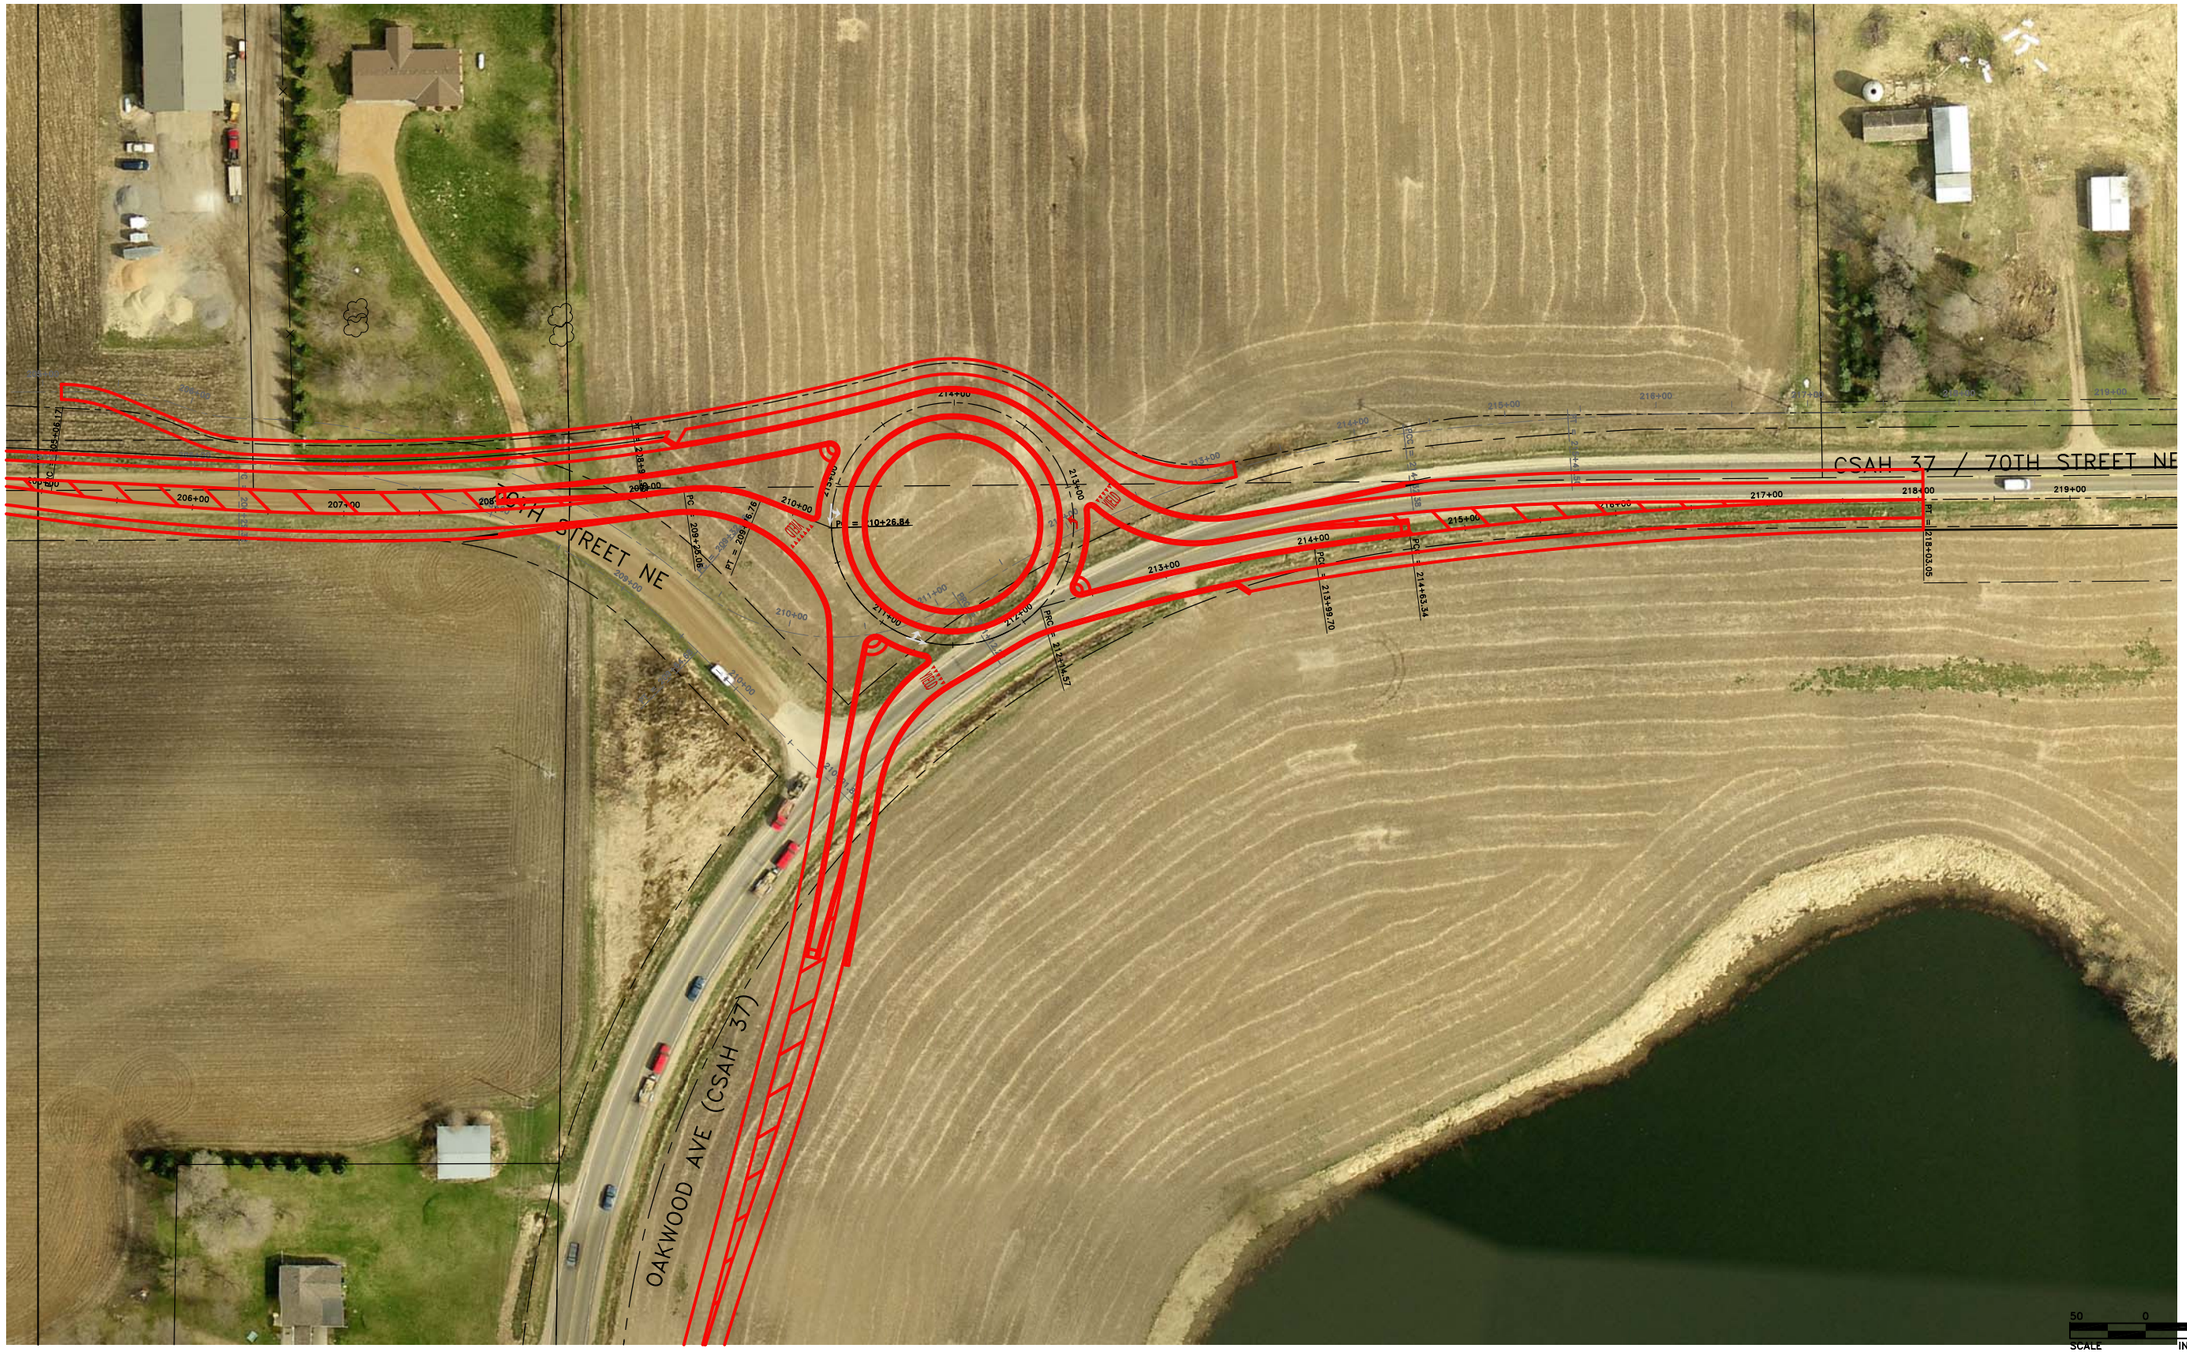

DATE	REVISION

I hereby certify that this plan, specification, or report was prepared by me or under my direct supervision and that I am a duly Licensed Professional Engineer under the laws of the State of Minnesota.

PRELIMINARY

RONALD J. WAGNER, P.E.

Date XX/XX/XX Lic. No. 26052

DESIGNED BY: BML
DRAWN BY: BML
CHECKED BY: RJW

Hakanson Anderson
Civil Engineers and Land Surveyors
3601 Thurston Ave., Anoka, Minnesota 55303
763-427-5860 FAX 763-427-0520
www.hakanson-anderson.com

CITY OF Otsego MINNESOTA

ROUNDABOUT LAYOUT PLAN
S.A.P. 217-112-002
70TH STREET / CSAH 37
CITY OF OTSEGO, MINNESOTA

SHEET X OF X SHEETS

OT388

Jun 03, 2013 – 4:04pm
K:\cad_eng\PROJECTS\MUNICIPAL\OT388\dwg\OT388 ROUNDABOUT.dwg