85TH STREET - 46' WIDE
MACIVER AVENUE - 46' WIDE

NOW $5,500,000

FUNDING NEEDED NOW	EST. STATE AID AVAILABLE	STATE AID FUNDING AVAILABLE	COST EXCEEDING STATE AID FUNDS
$5,500,000	2017–2019 STATE AID AVAILABLE $2,685,000 STATE AID ADVANCEMENT AVAILABLE $2,955,000	$5,640,000	$0

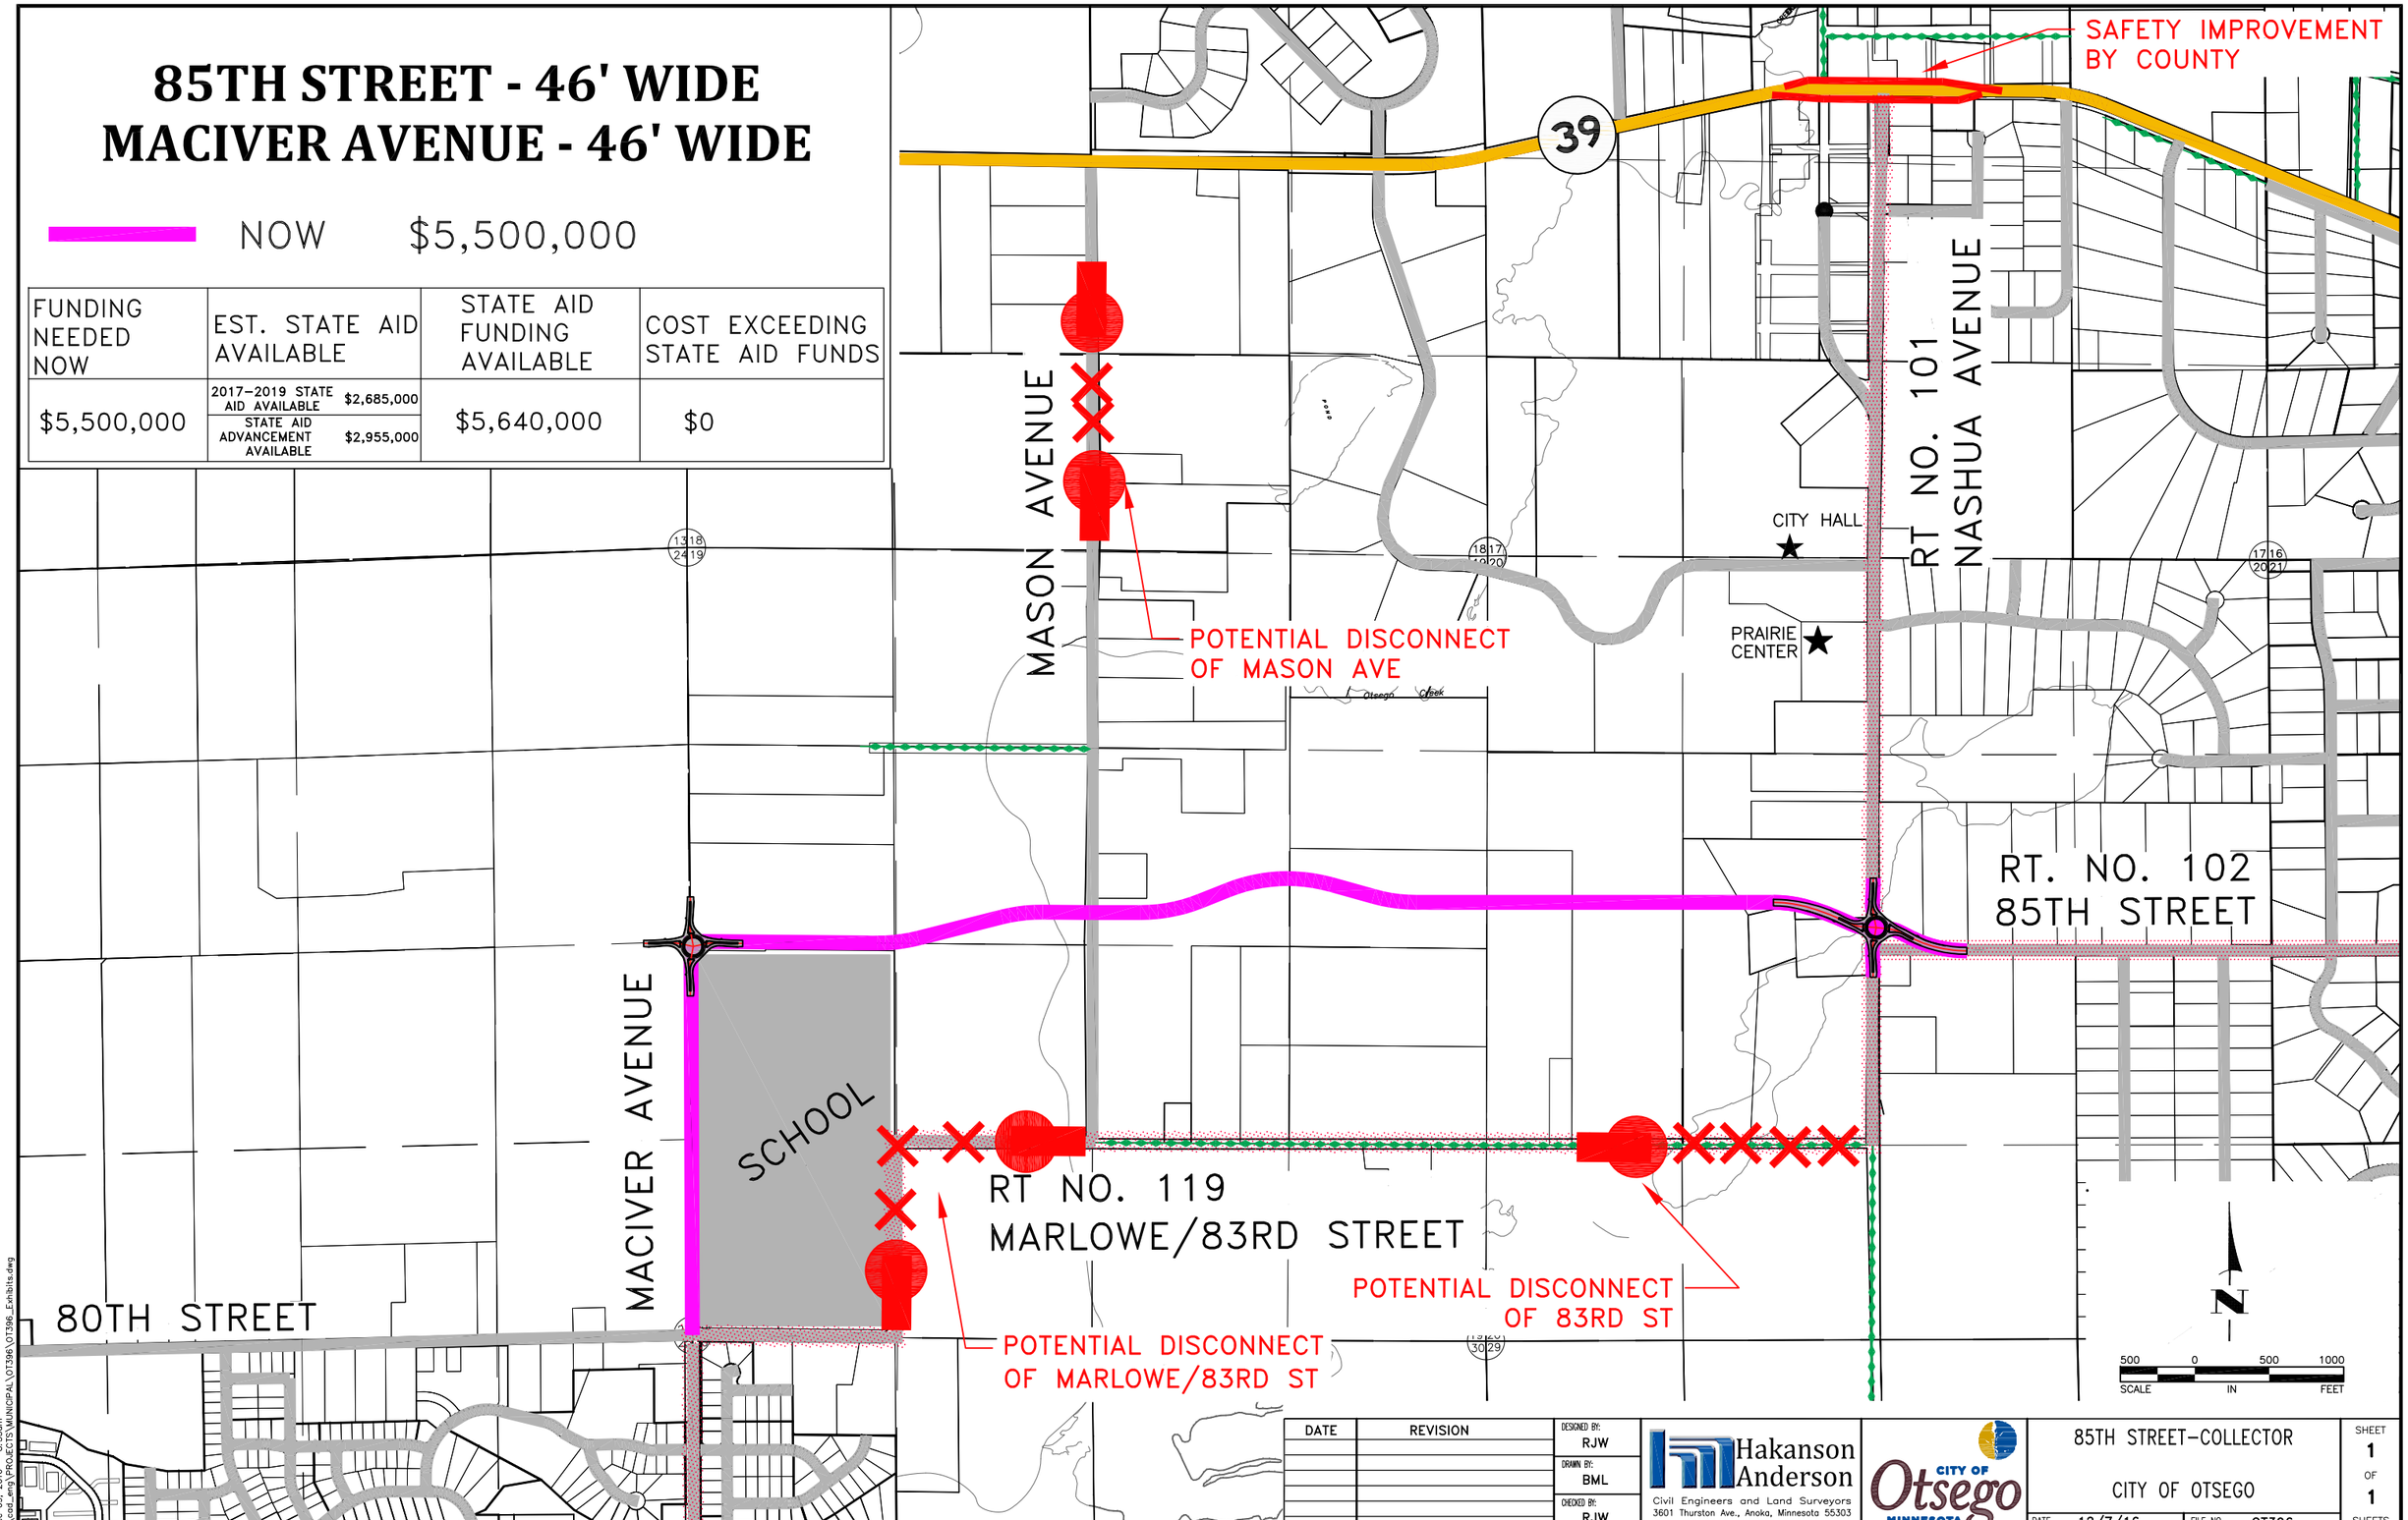

DATE	REVISION

DESIGNED BY: RJW
DRAWN BY: BML
CHECKED BY: RJW

Hakanson Anderson
Civil Engineers and Land Surveyors
3601 Thurston Ave., Anoka, Minnesota 55303
763-427-5860 FAX 763-427-0520

CITY OF Otsego MINNESOTA

85TH STREET–COLLECTOR
CITY OF OTSEGO

DATE 12/7/16 FILE NO. OT396

SHEET 1 OF 1 SHEETS

Dec 09, 2016 – 8:33am
K:\cad_eng\PROJECTS\MUNICIPAL\OT396\OT396_Exhibits.dwg