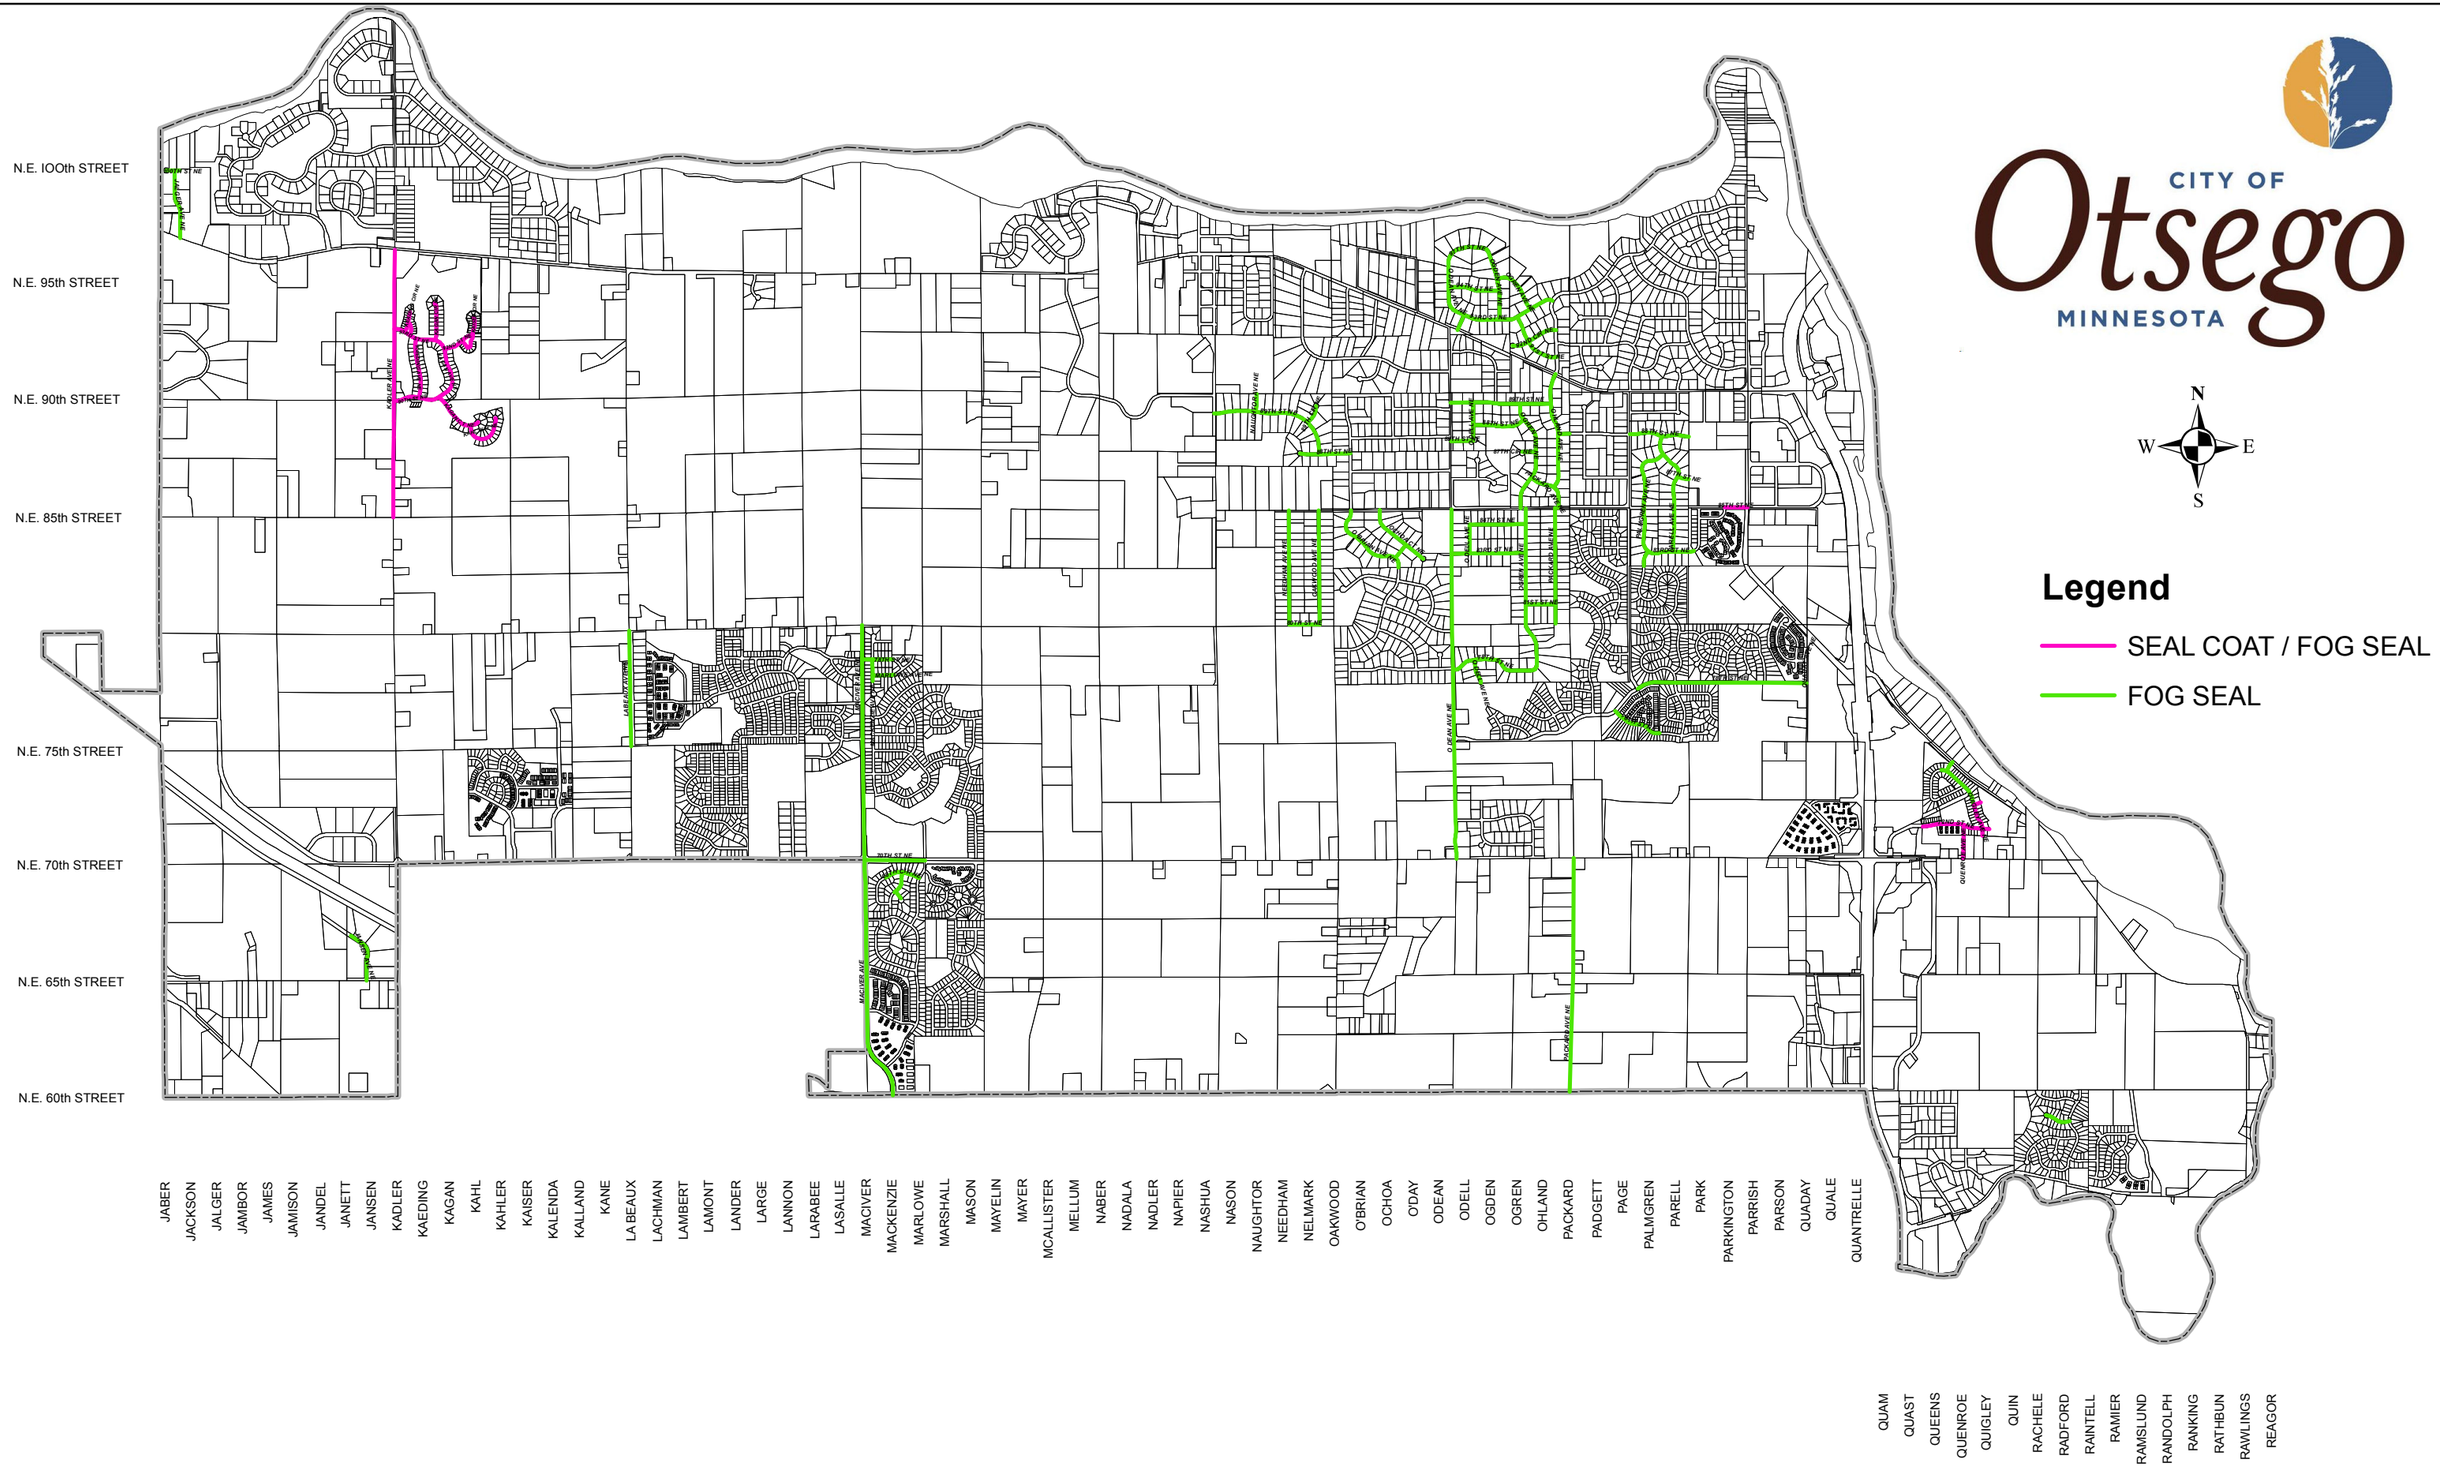

K:\cad_eng\PROJECTS\GIS\OT387 (Streets)\2016\2016 Seal Coat and Fog Seal.mxd

DATA	REVISION

I herely certify that this plan, specification, or report was prepared by me or under my direct supervision and that I am a duly Licensed Professional Engineer under the laws of the State of Minnesota.

PRELIMINARY

BRENT LARSON, P.E.
Date July 6, 2013 Lic. No. 26052

DESIGNED BY: BML
DRAWN BY: LSB
CHECKED BY: BML

Hakanson Anderson

Civil Engineers and Land Surveyors
3601 Thurston Ave., Anoka, Minnesota 55303
763-427-5860 FAX 763-427-0520
www.haa-inc.com

2016 OTSEGO STREET MAINTENANCE PROJECT

PLAN SHEET

CITY OF OTSEGO

SHEET 5 OF 45 SHEETS