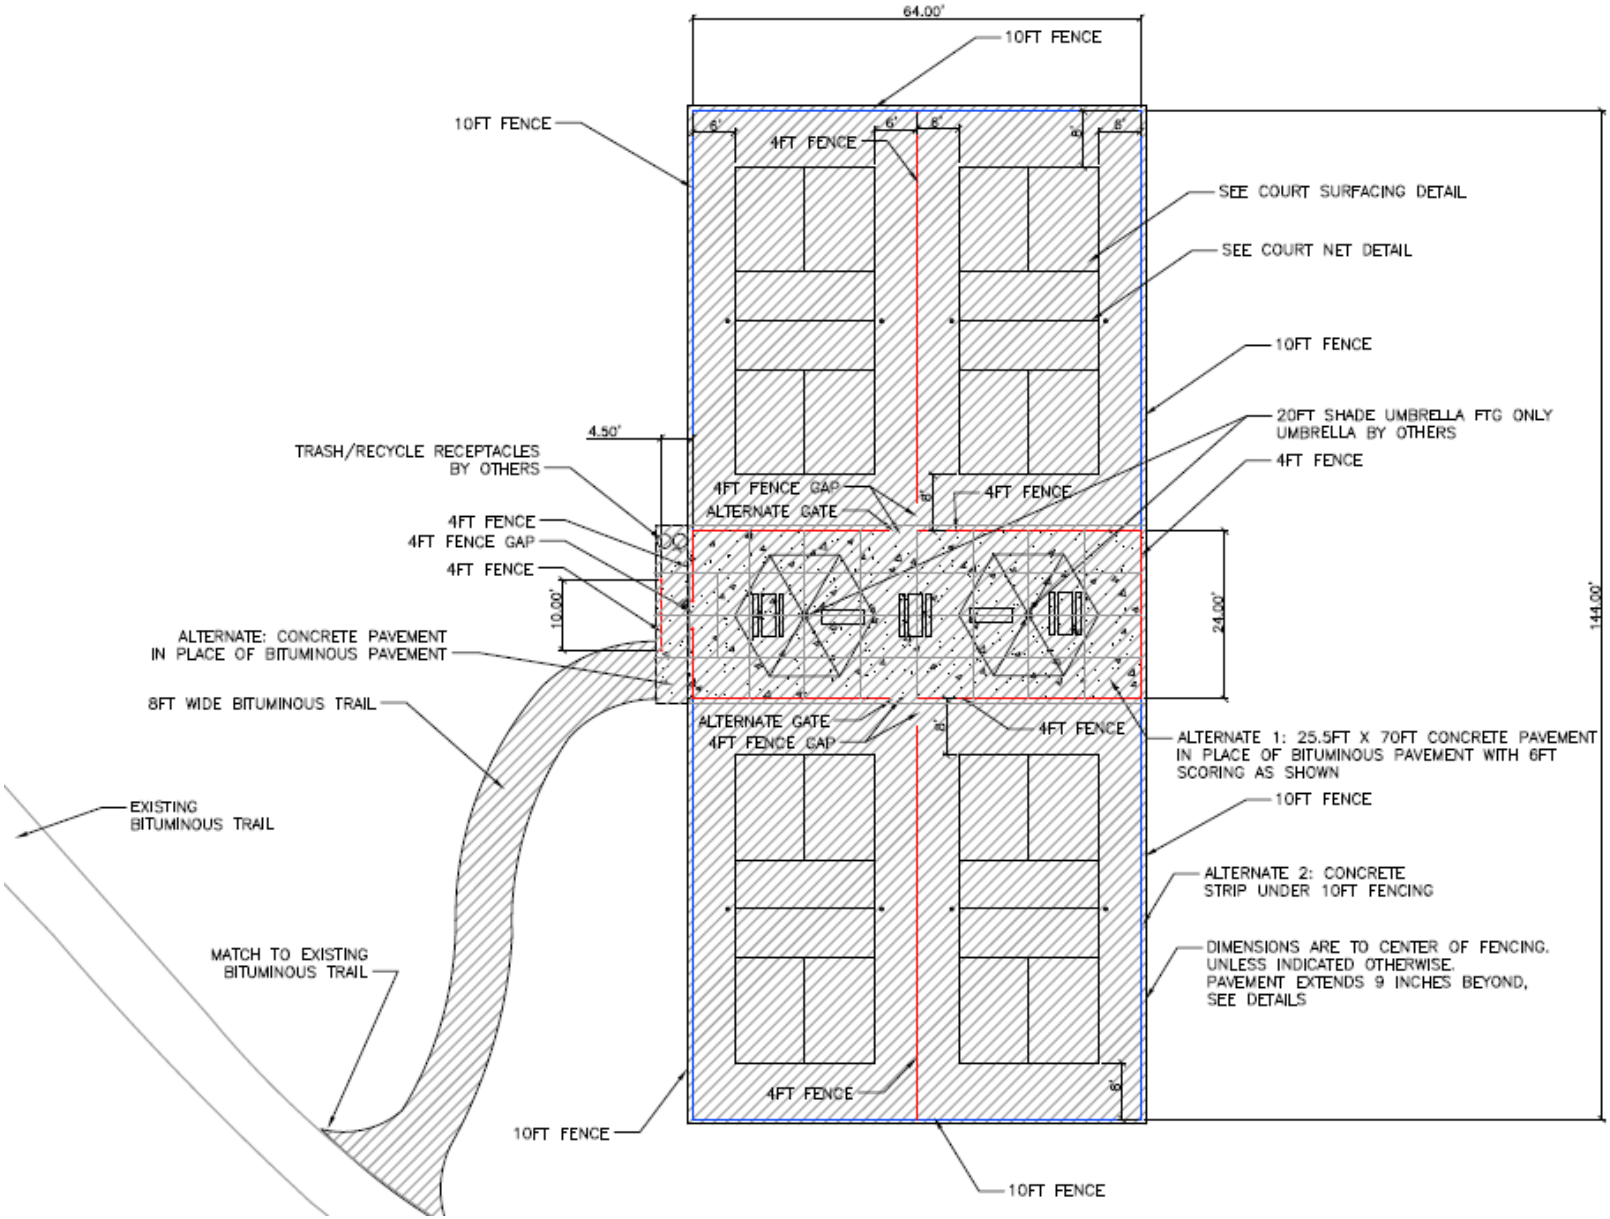
64.00'
10FT FENCE
10FT FENCE
6'
6'
8'
8'
8'
8'
4FT FENCE
SEE COURT SURFACING DETAIL
SEE COURT NET DETAIL
10FT FENCE
20FT SHADE UMBRELLA FTG ONLY
UMBRELLA BY OTHERS
4FT FENCE
4.50'
TRASH/RECYCLE RECEPTACLES
BY OTHERS
4FT FENCE GAP
ALTERNATE GATE
8'
4FT FENCE
4FT FENCE
4FT FENCE GAP
4FT FENCE
10.00'
24.00'
144.00'
ALTERNATE: CONCRETE PAVEMENT
IN PLACE OF BITUMINOUS PAVEMENT
8FT WIDE BITUMINOUS TRAIL
ALTERNATE GATE
4FT FENCE GAP
8'
4FT FENCE
ALTERNATE 1: 25.5FT X 70FT CONCRETE PAVEMENT
IN PLACE OF BITUMINOUS PAVEMENT WITH 6FT
SCORING AS SHOWN
EXISTING
BITUMINOUS TRAIL
10FT FENCE
ALTERNATE 2: CONCRETE
STRIP UNDER 10FT FENCING
MATCH TO EXISTING
BITUMINOUS TRAIL
DIMENSIONS ARE TO CENTER OF FENCING.
UNLESS INDICATED OTHERWISE.
PAVEMENT EXTENDS 9 INCHES BEYOND,
SEE DETAILS
4FT FENCE
8'
10FT FENCE
10FT FENCE